

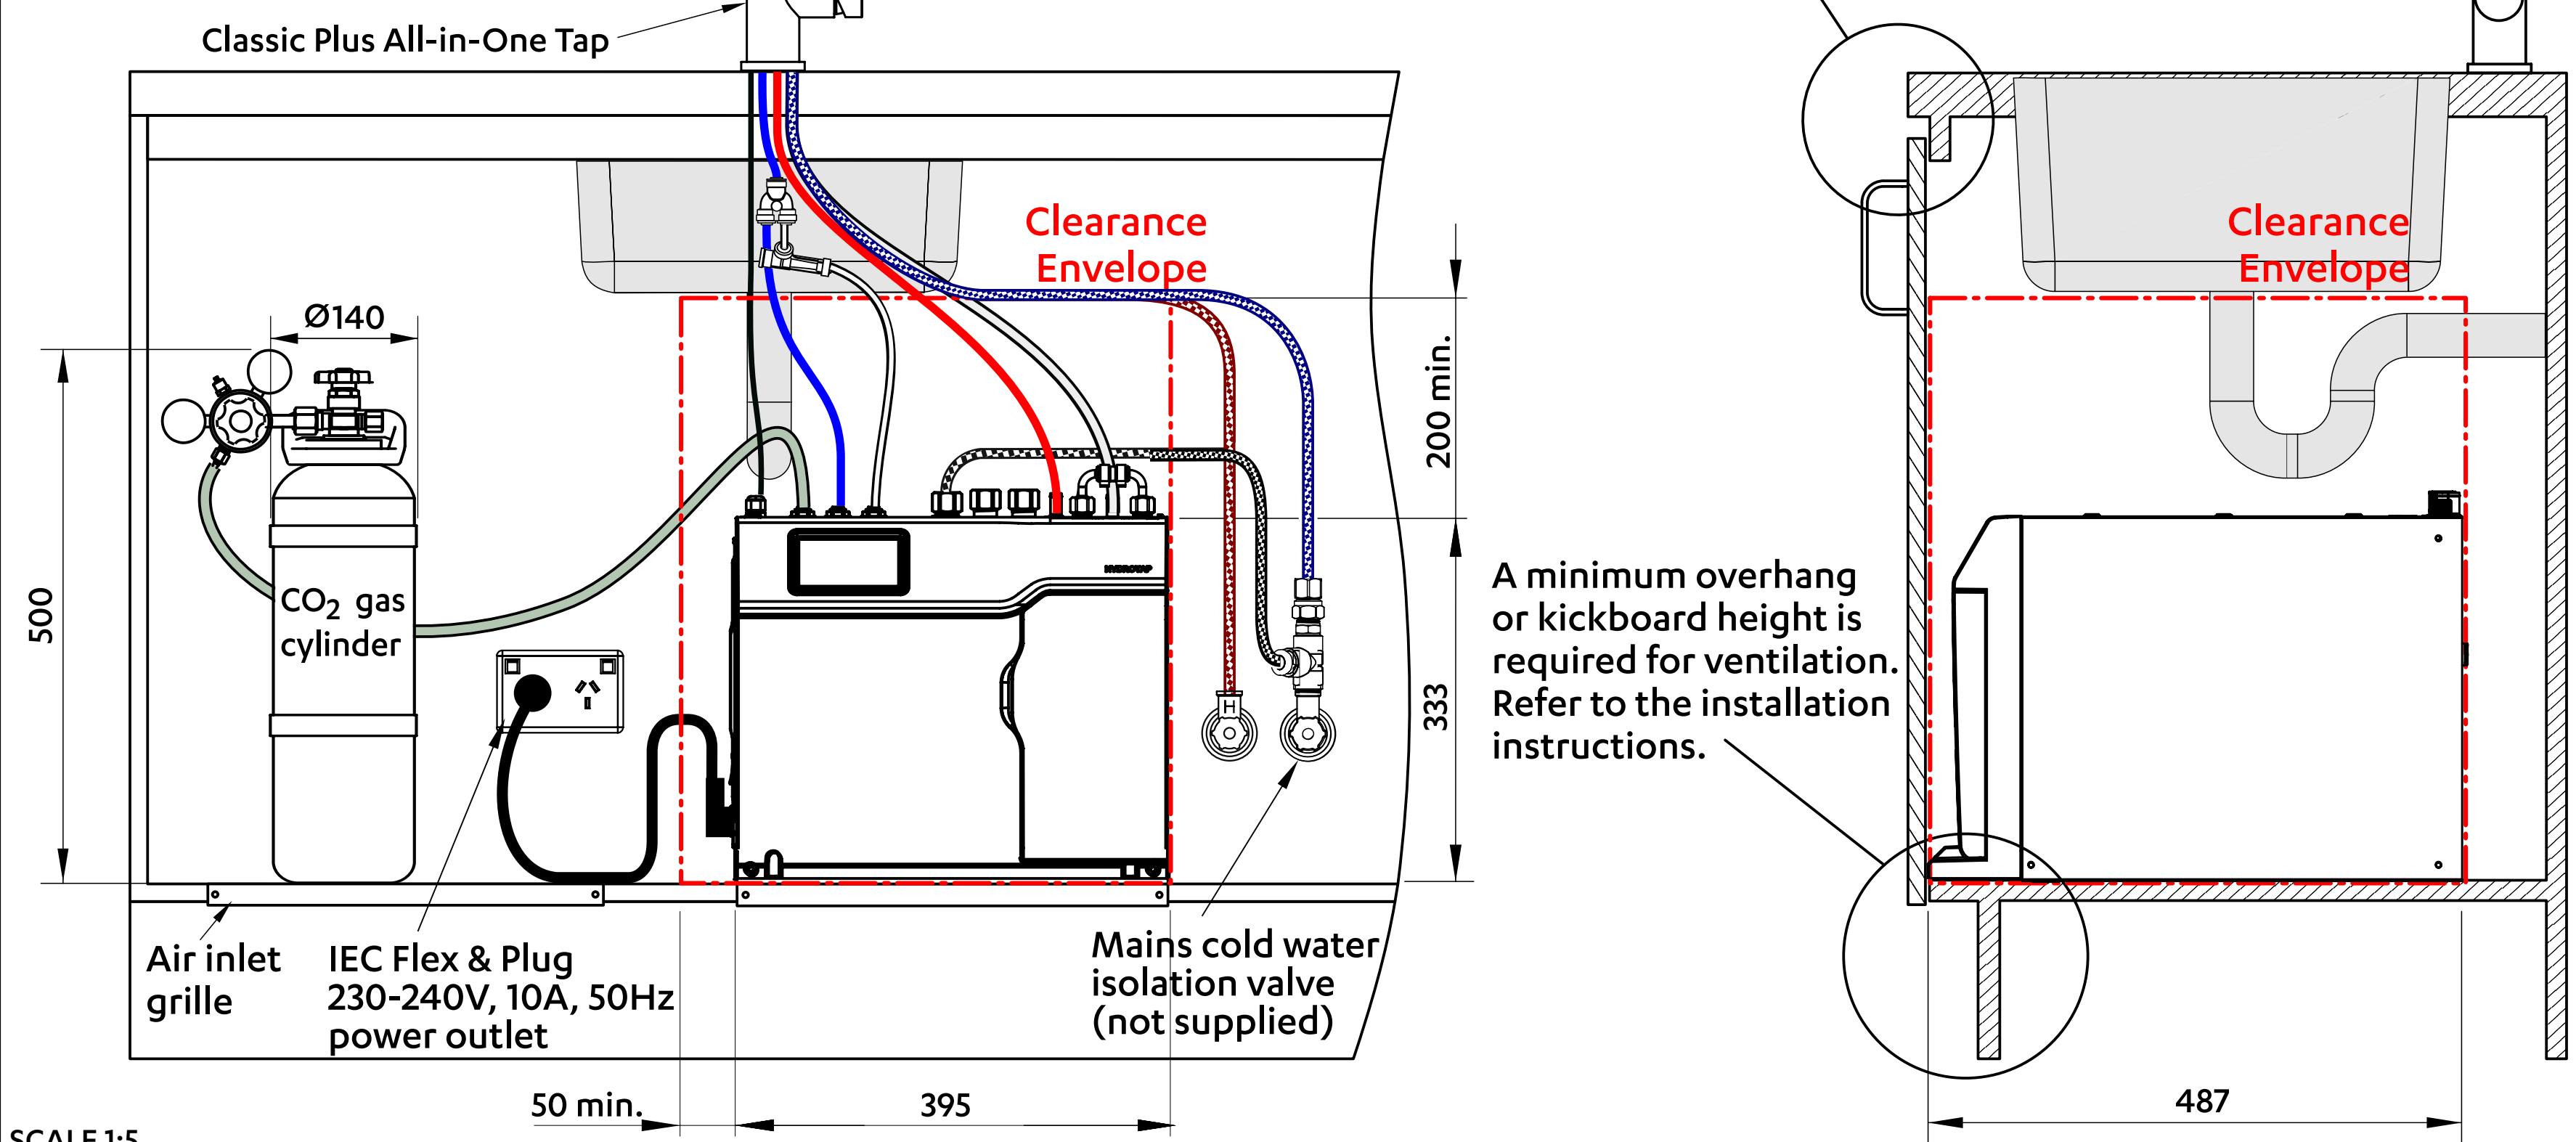
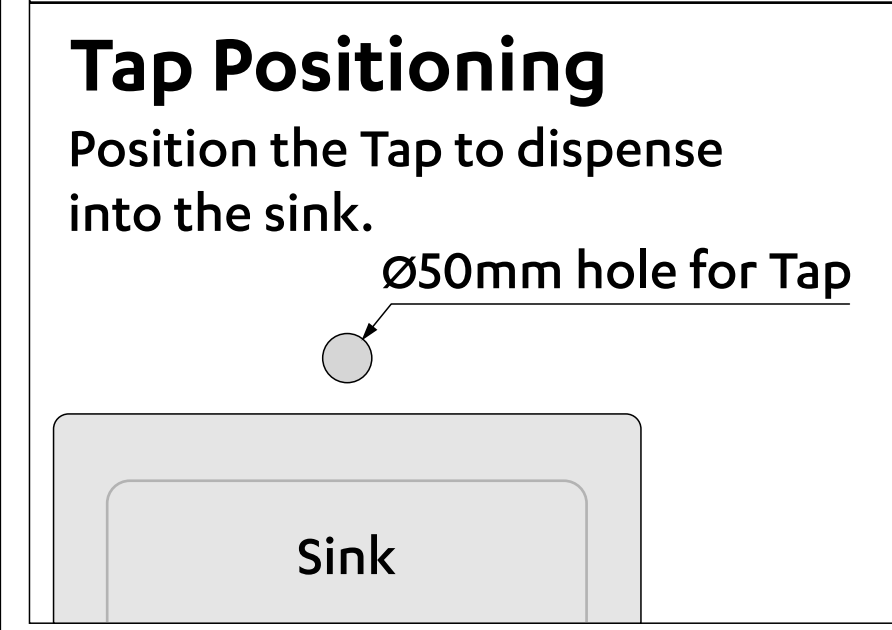
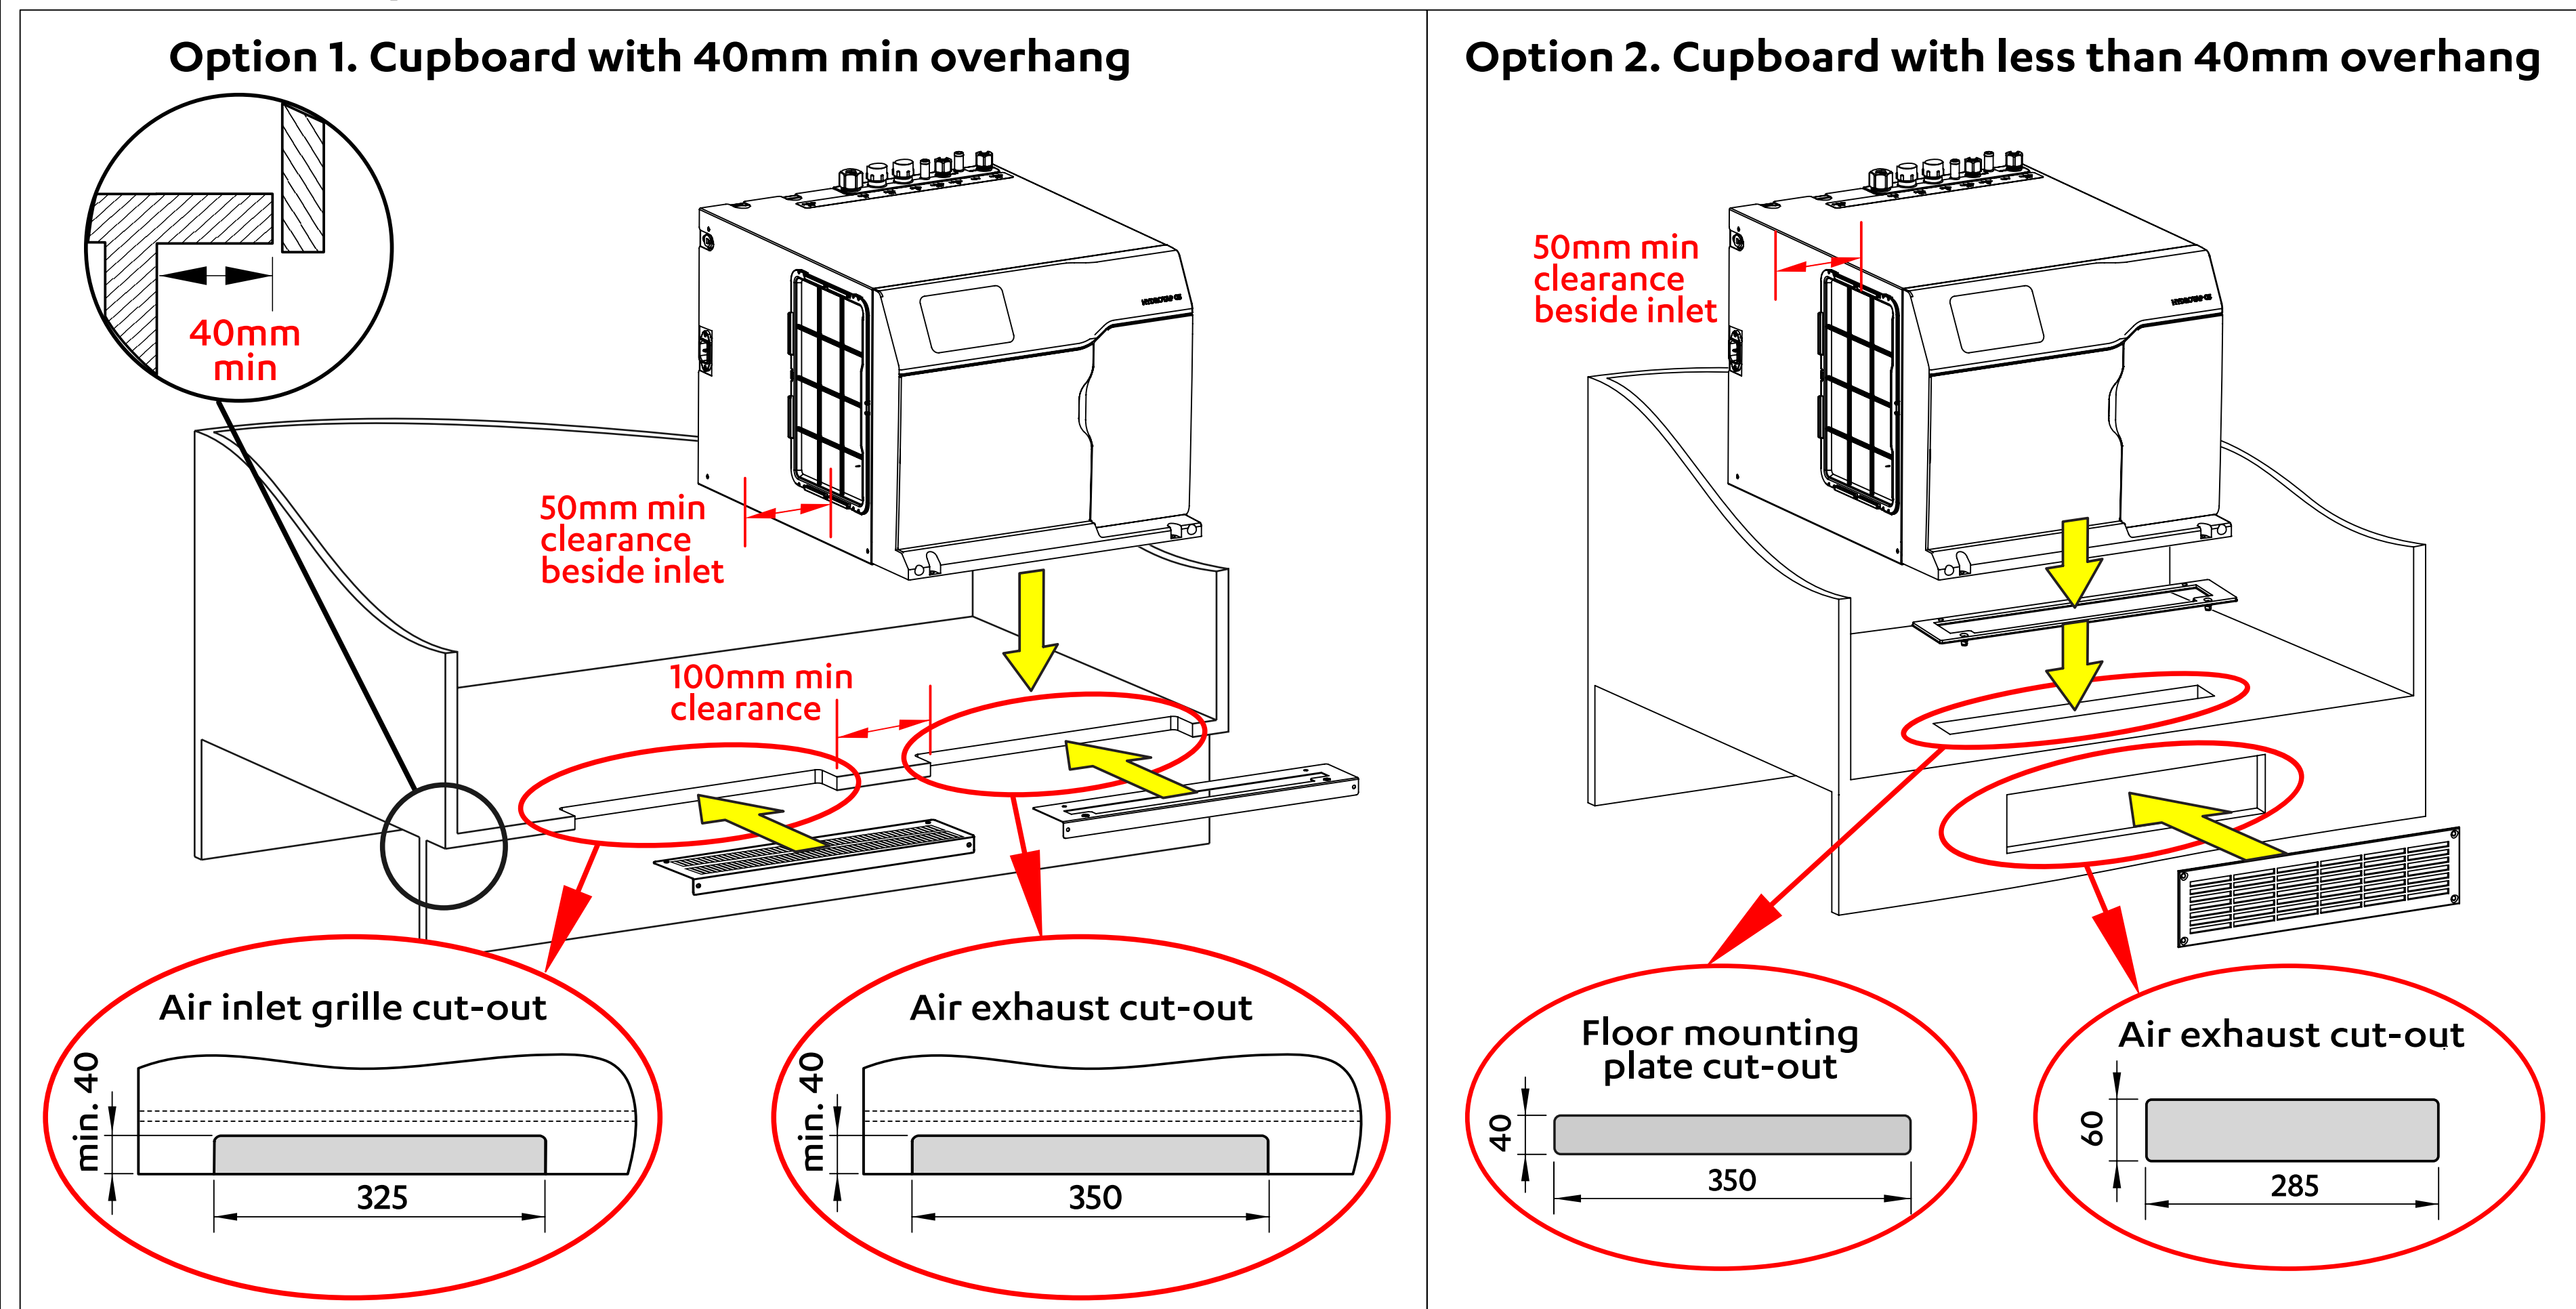


Ventilation requirements

Contact your local service provider if ventilation is not suitable

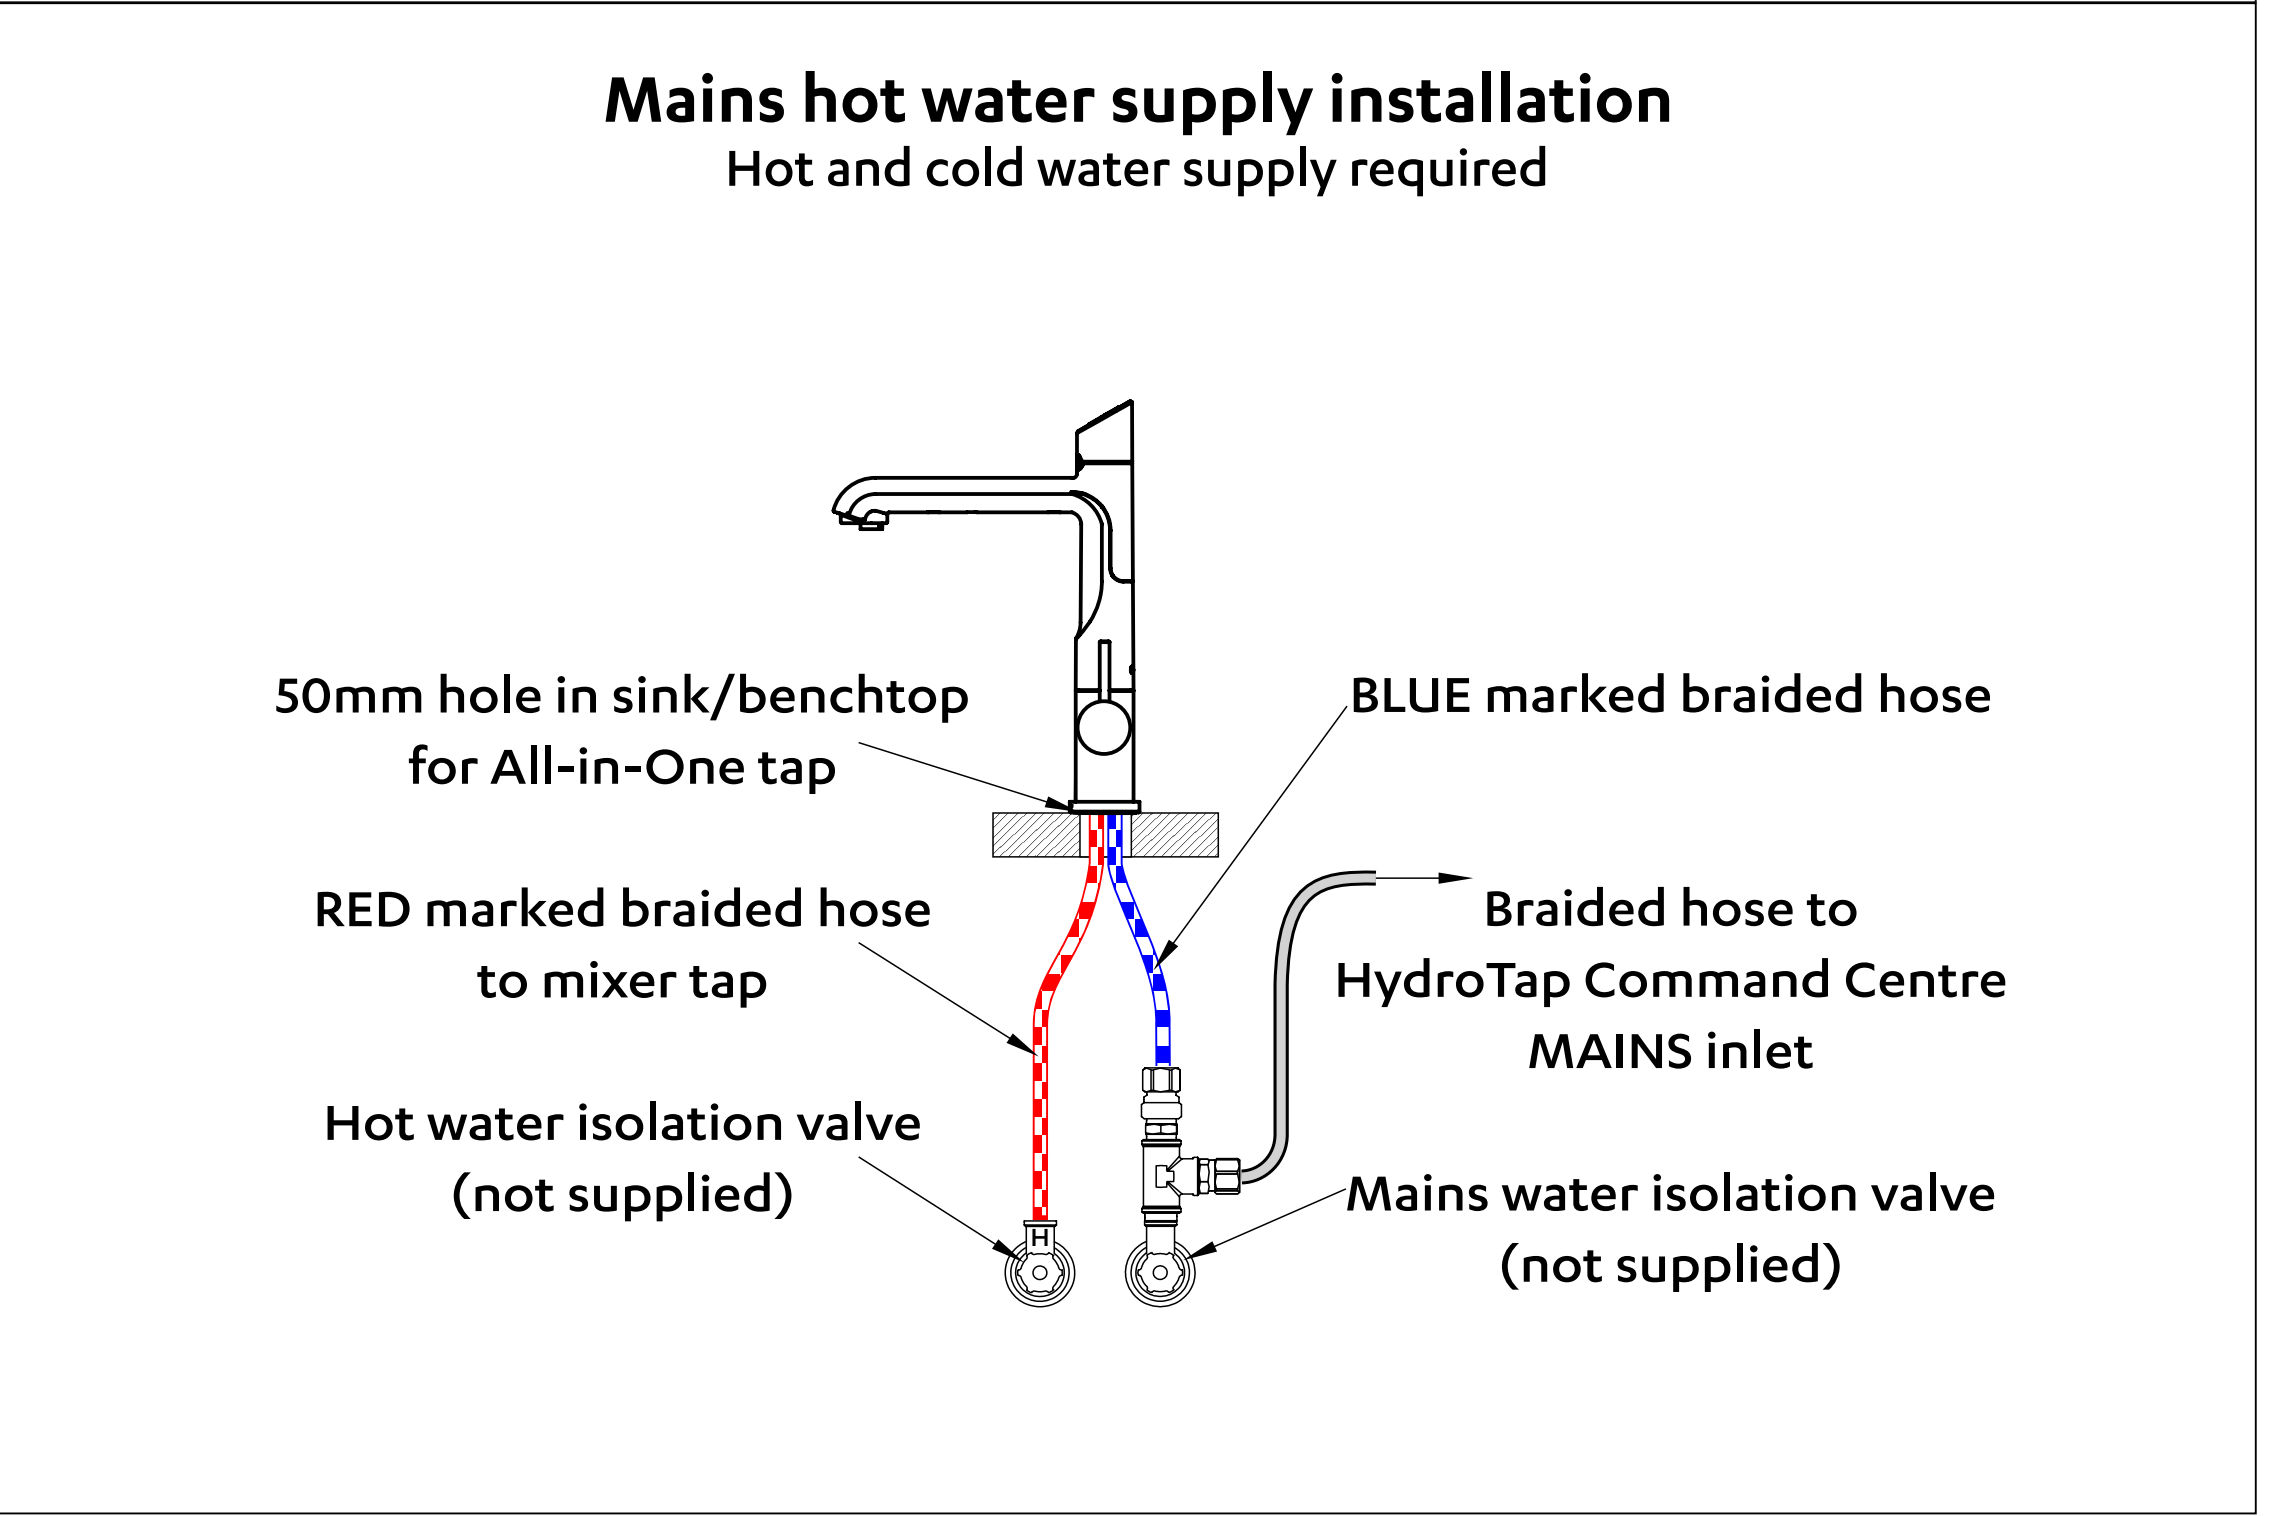

HydroTap Tap options

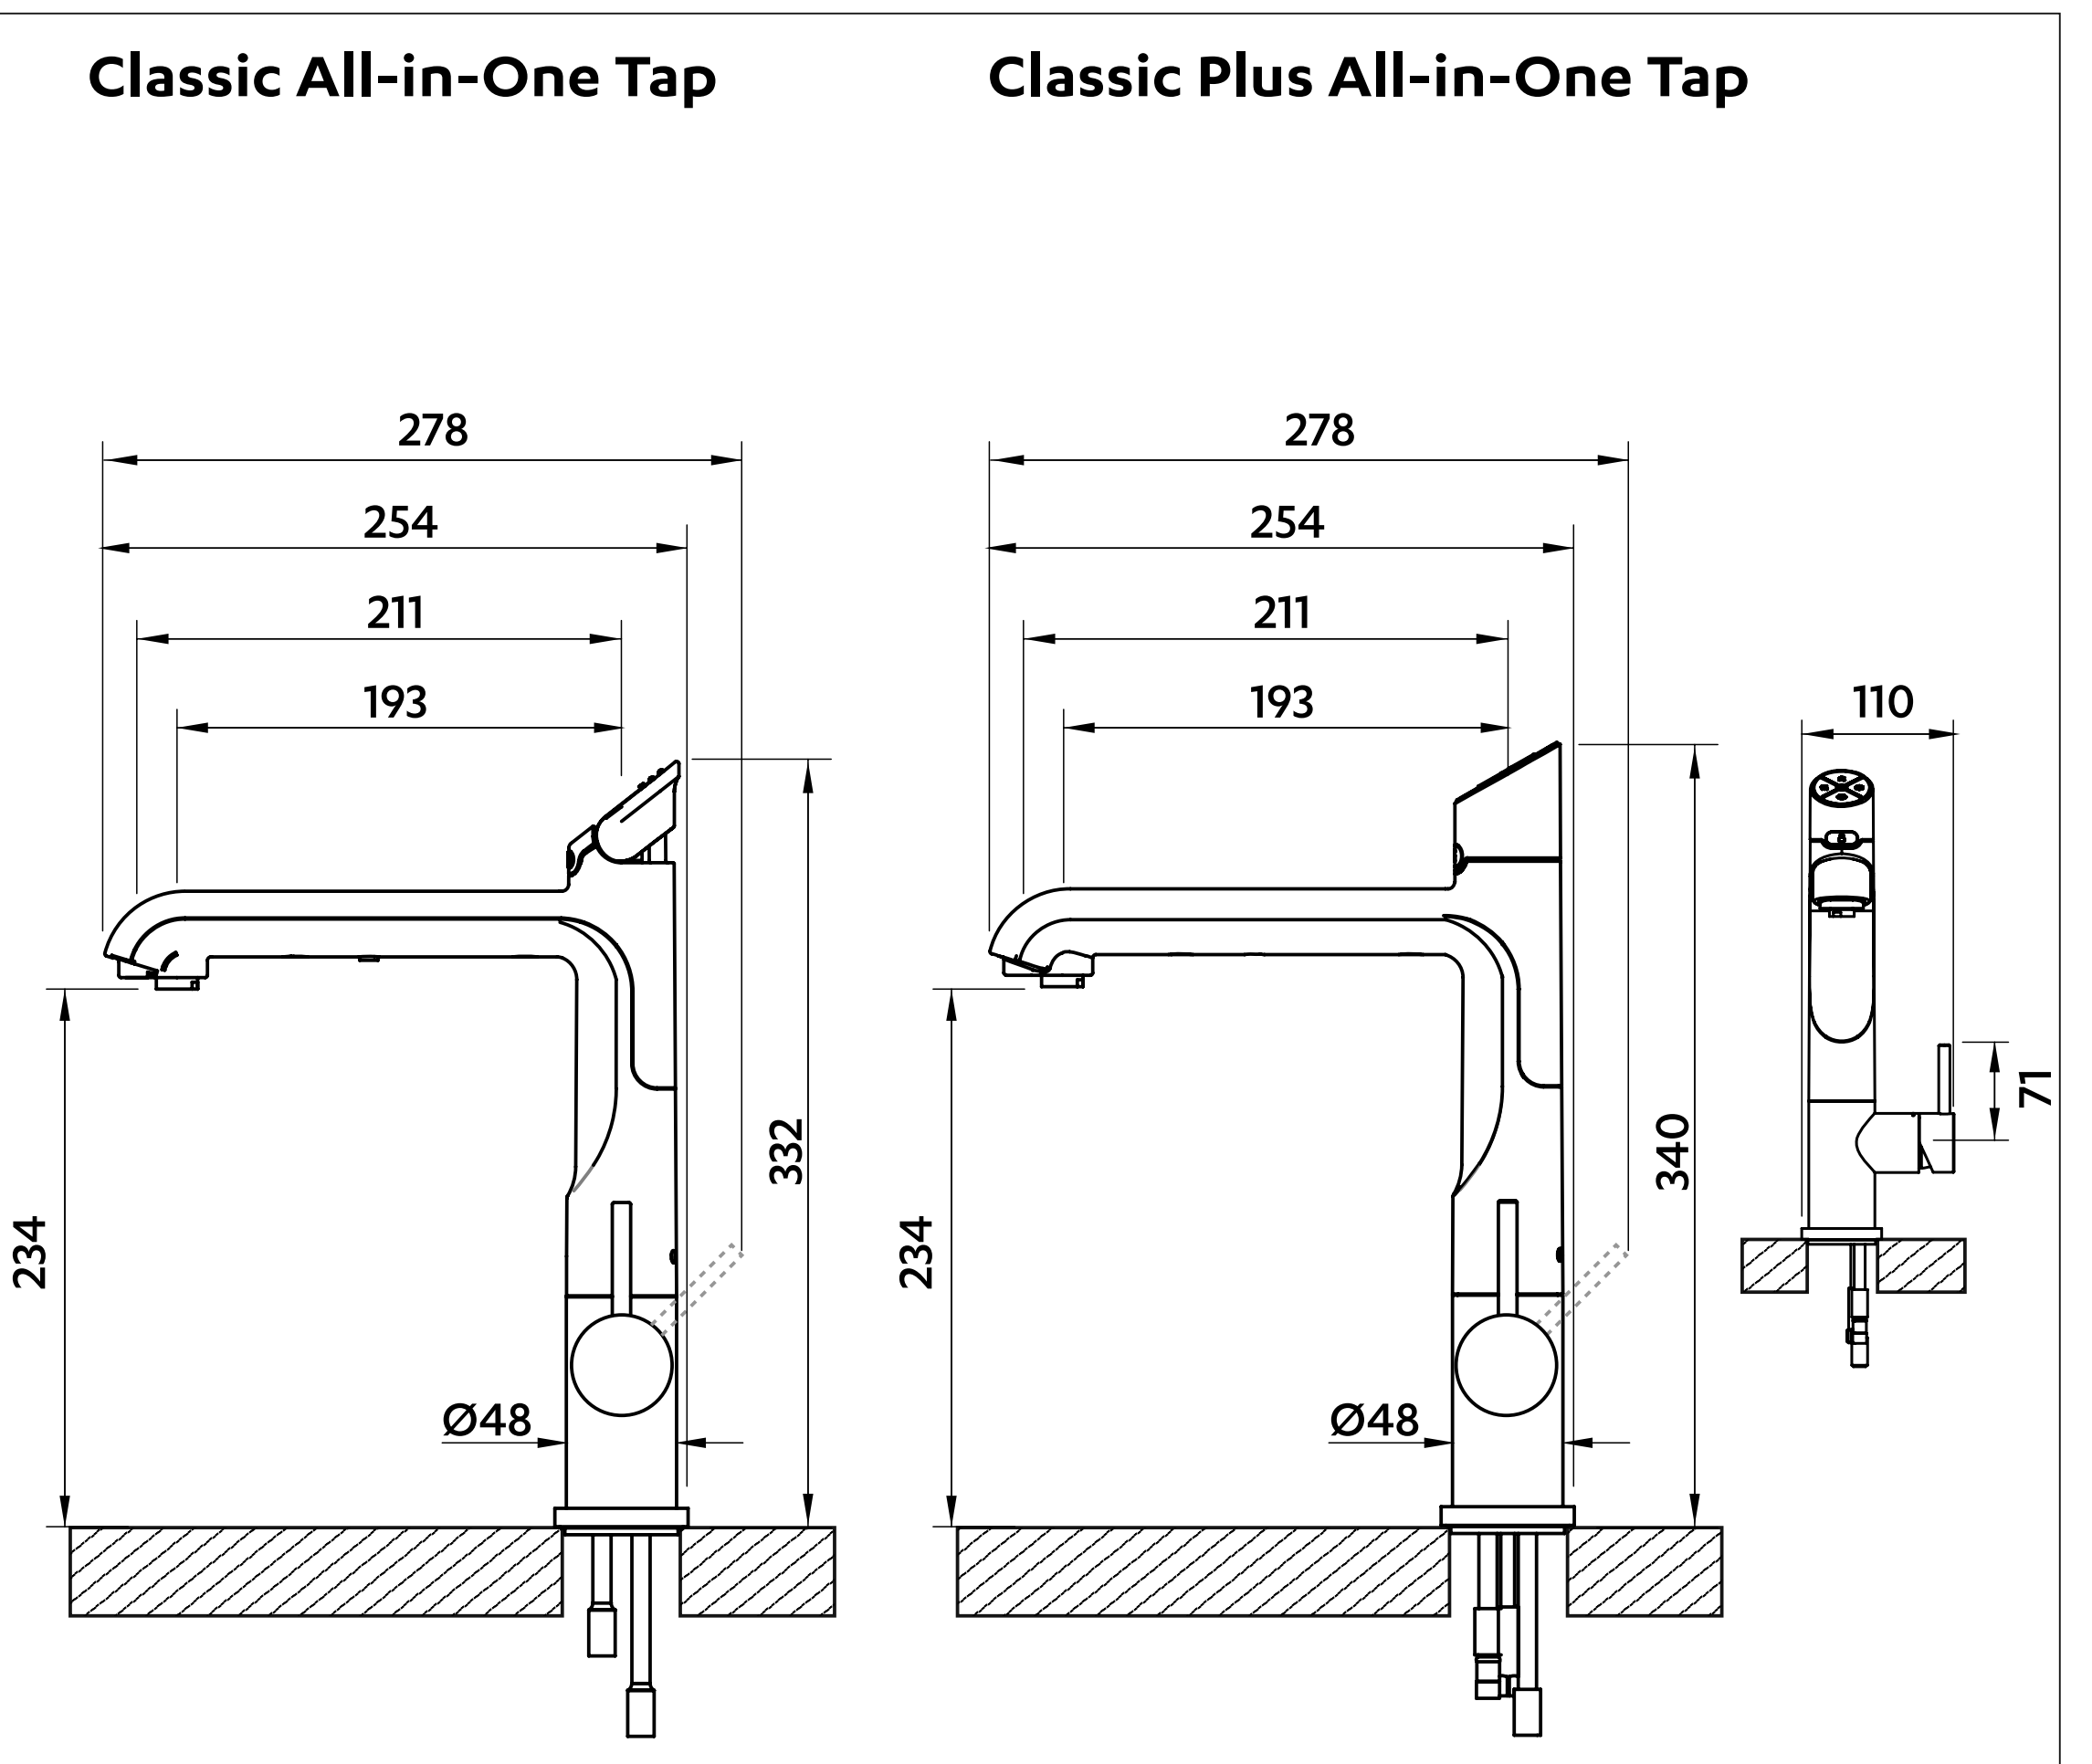

HydroTap G5

BCS60

shown with Classic Plus All-in-One Tap

SCALE 1:5
ALL DIMENSIONS IN MM UNLESS OTHERWISE SPECIFIED. INSTALLATION DIAGRAMS ARE FOR ILLUSTRATIVE PURPOSES ONLY. HOSES ARE NOT SHOWN TO SCALE AND CANNOT BE LENGTHENED.